GENERAL NOTES

1. CONTRACTOR TO VERIFY ALL DIMENSIONS BEFORE BEGINING WORK. ANY DESCREPANCIES ARE TO BE BROUGHT TO THE ARCHITECT'S ATTENTION BEFORE BEGINNING WORK.
2. DO NOT SCALE DRAWINGS.
3. FIELD VERIFY ALL DIMENSIONS PRIOR TO CONSTRUCTION AND/OR FABRICATION.
4. FLOOR PLAN LEGEND:
   - MASONRY ON MTL. WALL PANEL W/ METAL STUDS AND GYP BD.
   - 3 5/8" METAL STUD WALL WITH GYP BD.
5. (101) DOOR NUMBER RE: DOOR SCHEDULE
6. INTERIOR WALLS TO HAVE GYP BOARD, TAPED AND BEDDED. FLOORS TO BE EXPOSED CONCRETE, CEILING TO BE EXPOSED STRUCTURE. BUILDING IS TO BE BUILT AS A SHELL. DASHED AREA IS FOR SLAB LEAVEOUT FOR TENANT CONSTRUCTION.

DOOR SCHEDULE

	Door			Frame			Details			HDW
No.	Width x Height	Type	Mat'l.	Type	Mat'l.	Label	Head	Jamb	Sill	Set No.
101	3'-0" X 7'-0"	D1	ALUM	F1	ALUM		1/A-3	1/A-3	7/A-3	C
102	3'-0" X 7'-0"	D1	ALUM	F1	ALUM		1/A-3	1/A-3	7/A-3	C
103	3'-0" X 7'-0"	D1	ALUM	F1	ALUM		1/A-3	1/A-3	7/A-3	C
104	3'-0" X 7'-0"	D1	ALUM	F1	ALUM		1/A-3	1/A-3	7/A-3	C
105	PR3'-0" X 7'-0"	D1	ALUM	F2	ALUM		1/A-3	4/A-3	7/A-3	C
106	3'-0" X 7'-0"	D1	ALUM	F1	ALUM		1/A-3	1/A-3	7/A-3	C
107	3'-0" X 7'-0"	D1	ALUM	F1	ALUM		1/A-3	1/A-3	7/A-3	C
108	3'-0" X 7'-0"	D1	ALUM	F1	ALUM		1/A-3	1/A-3	7/A-3	C
109	3'-0" X 7'-0"	D1	ALUM	F1	ALUM		1/A-3	1/A-3	7/A-3	C
110	3'-0" X 7'-0"	D1	ALUM	F1	ALUM		1/A-3	1/A-3	7/A-3	C
111	3'-0" X 7'-0"	D2	MTL.	F3	H.M.		2/A-3	5/A-3	8/A-3	A
112	3'-0" X 7'-0"	D2	MTL.	F3	H.M.		2/A-3	5/A-3	8/A-3	A
113	3'-0" X 7'-0"	D2	MTL.	F3	H.M.		2/A-3	5/A-3	8/A-3	A
114	3'-0" X 7'-0"	D2	MTL.	F3	H.M.		2/A-3	5/A-3	8/A-3	A
115	3'-0" X 7'-0"	D2	MTL.	F3	H.M.		2/A-3	5/A-3	8/A-3	A
116	3'-0" X 7'-0"	D2	MTL.	F3	H.M.		2/A-3	5/A-3	8/A-3	A
117	3'-0" X 7'-0"	D2	MTL.	F3	H.M.		2/A-3	5/A-3	8/A-3	A
118	3'-0" X 7'-0"	D2	MTL.	F3	H.M.		2/A-3	5/A-3	8/A-3	A

HARDWARE SCHEDULE

A 1 LEVER, 1 DEADBOLT, 1 1/2 PAIR HINGES, DOOR CLOSER, 1 FLOOR STOP
B 2 LEVERS, 1 DEADBOLT, 1 FLOOR BOLT, 3 PAIR HINGES, 2 DOOR CLOSERS, 2 FLOOR STOP
C 1 ALUM. FULL, 1 ALUM. SET HINGES, 1 DEADBOLT, 1 FLOOR STOP, 1 CLOSER
D 2 ALUM. FULL, 2 SETS HINGES, 1 DEADBOLT, 1 FLOOR BOLT, 2 FLOOR STOPS, 2 CLOSERS

HARDWARE SPECIFICATIONS

1. DOOR LEVERS BY SCHLAGE (800) 847-1864, STANDARD DUTY COMMERCIAL LEVER, "SATURN" AL53PD, FINISH SELECTED BY OWNER
2. DEAD BOLT BY SCHLAGE (800) 847-1864, LIGHT DUTY SINGLE CYLINDER, B360N.
3. DOOR CLOSER BY LCN (800) 526-2400, 4010 ON PULL SIDE, 4010 ON PUSH SIDE, FINISH SELECTED BY OWNER.
4. FLOOR STOPS BY HAGER (800) 325-9995, DOME TYPE, 241F
5. HINGES BY HAGER (800) 325-9995 "TRI-CON" FULL MORTISE, STANDARD WEIGHT/ MEDIUM FREQUENCY.
6. ALUM. PULL BY STOREFRONT MFG., ALUM PUSH FROM INSIDE.
7. ALUM. SET HINGES BY STOREFRONT MFG., INTEGRAL TO STOREFRONT.

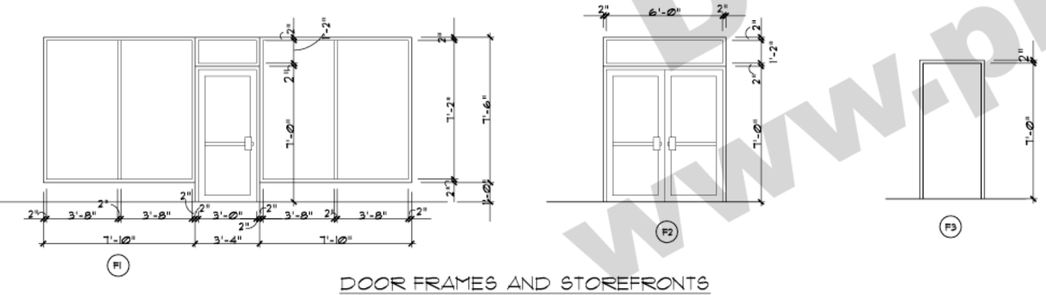

DOOR FRAMES AND STOREFRONTS
SCALE 1/4" = 1'-0"

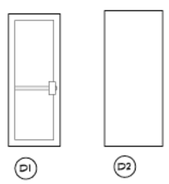

DOOR TYPES
SCALE 1/4" = 1'-0"

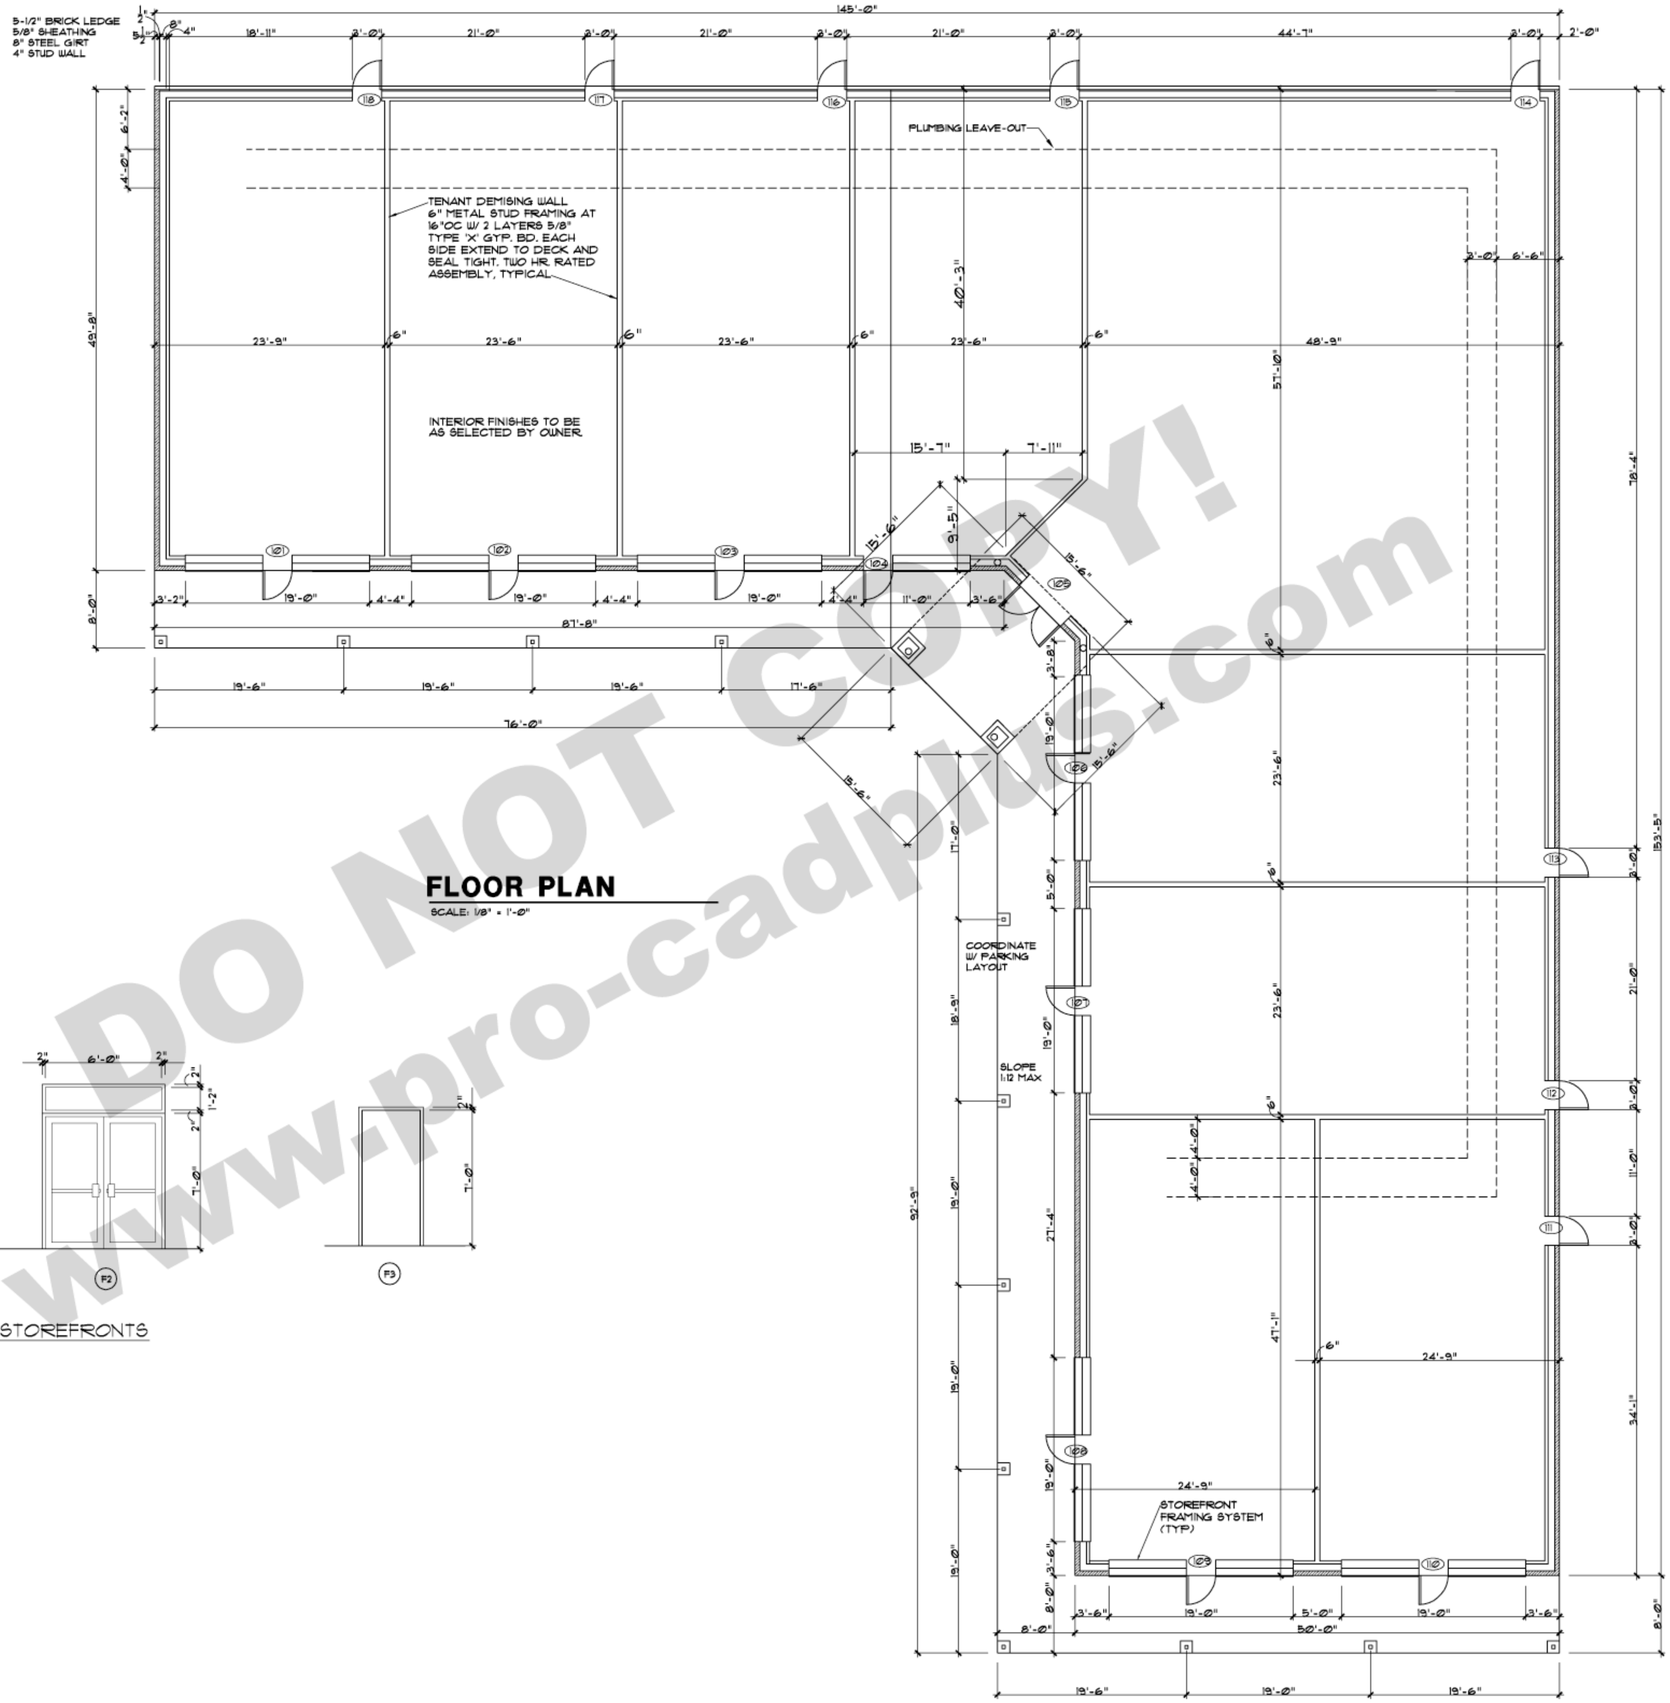

FLOOR PLAN

SCALE: 1/8" = 1'-0"

DO NOT COPY!
www.pro-cadplus.com

PRO CAD +
Construction Drawings
Custom Home Design
Barry and Marcy Gilbreath
1301 CRAWFORD AVE.
GRANBURY, TX 76048
817-579-8920

These architectural drawings have been prepared for use by the client and are for architectural design only. Civil, structural, mechanical, and other related engineering design and specifications are the responsibility of the respective engineer. Compliance to these drawings will be the responsibility of the owner or his appointed general contractor. Local building codes should be conformed to. All measurements shall be verified by the contractor performing the respective work.

STONE HILL

OFFICE LEASE SPACE BUILDING

2441 EAST HWY 377
Granbury, Texas

AREA CALCULATIONS	
BUILDING	12,416 S.F.
PORCH	2,023 S.F.
TOTAL	14,439 S.F.

DRAWN BY: BKG
DATE: 11/09/05

SHEET NO. A-1